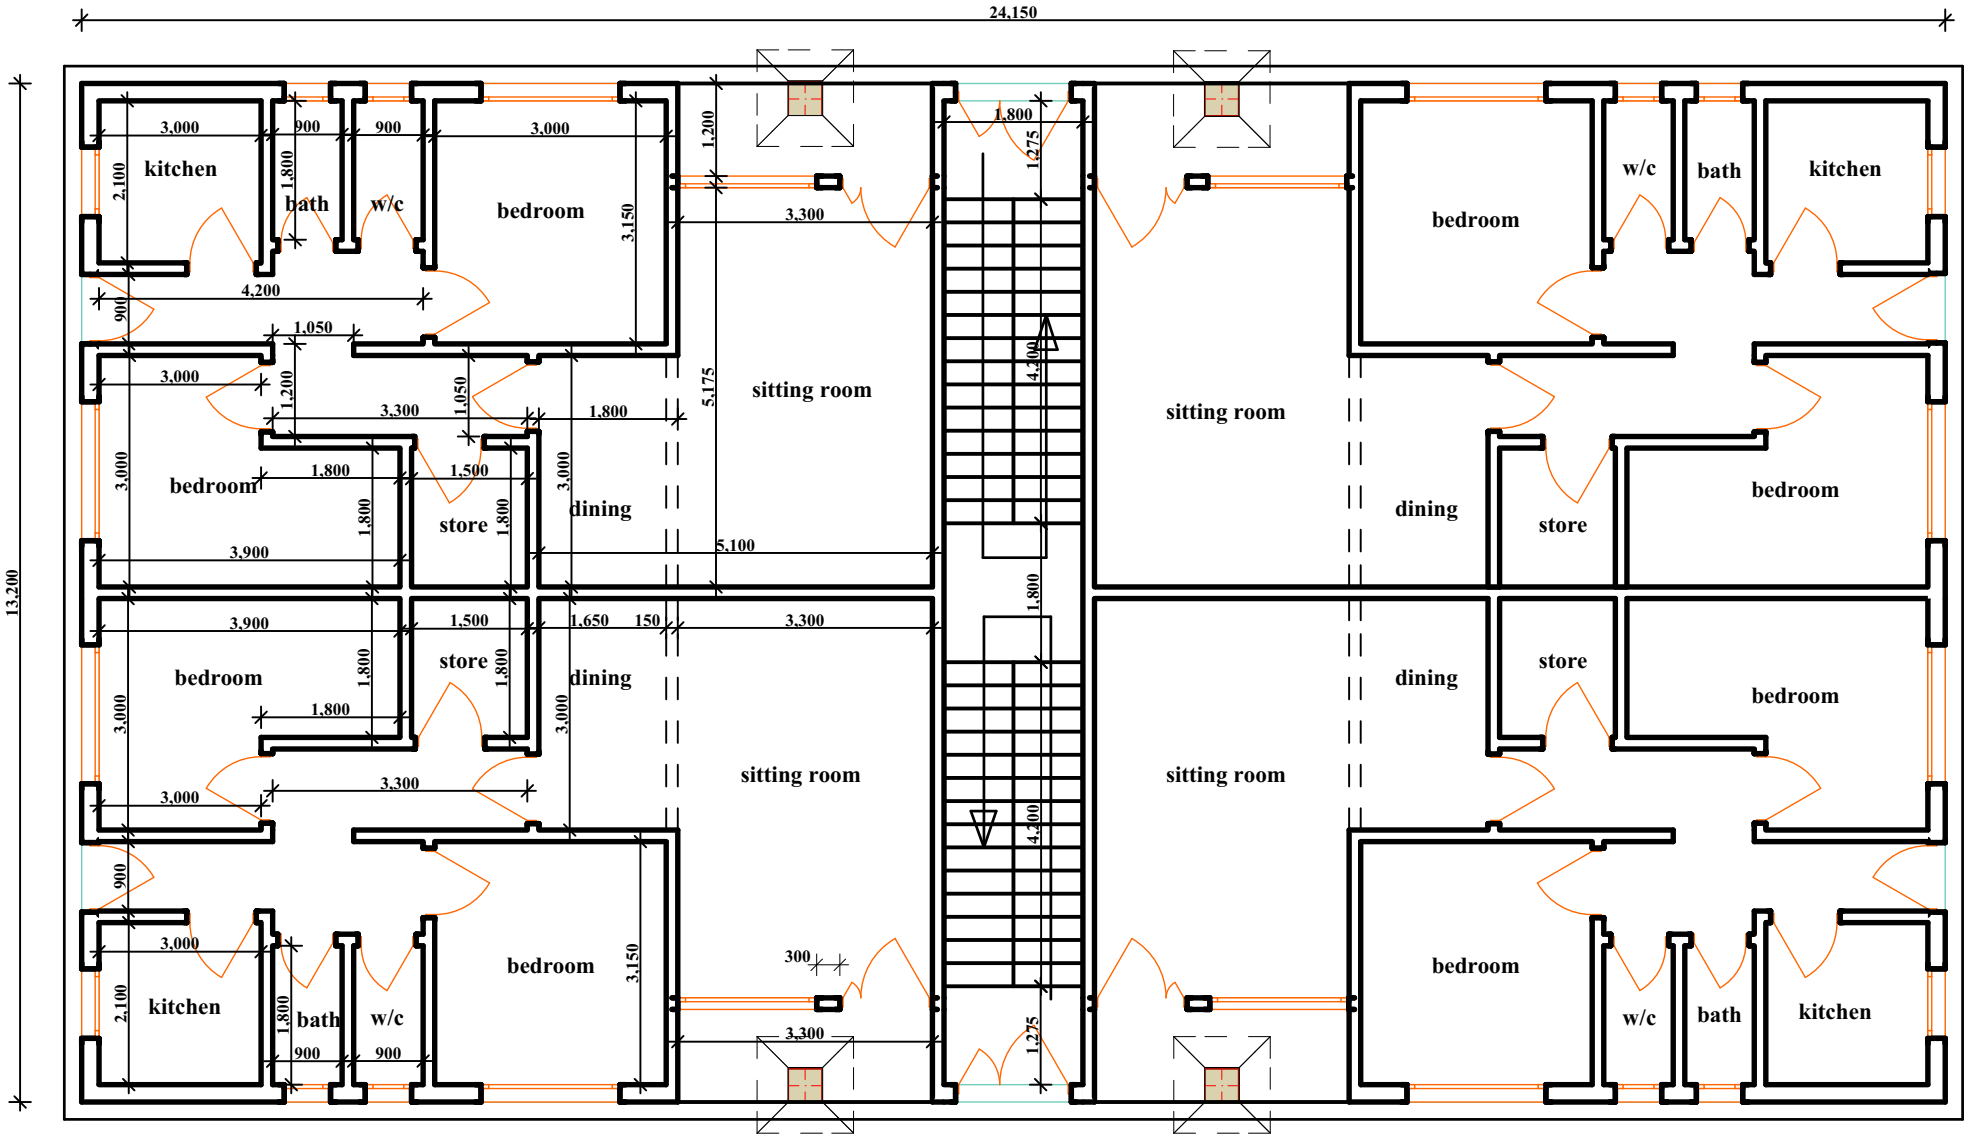

GROUND FLOOR PLAN (TYPICAL OF MULTIPLE FLOORS)